Training floor + elevated viewing deck

01 / THE TRAINING END

SECTIONS 01-06 + VIEWING DECK



Independent roll-up container bays sit behind weights, jiu-jitsu mats and punching bags. An elevated viewing deck overlooks training and the central black-and-green octagon.

AI-assisted concept from your brief, six style references and warehouse photos. Geometry is not measured; deck fit and headroom are unverified.

Cars, conversation + a connected facility

02 / THE SOCIAL + AUTOMOTIVE END

SECTIONS 07-12



Collection cars and a working garage meet oversized couches, an open conference table, a lounge bar, the office and a continuous projection route for video and partner placeholders.

AI-assisted concept from your brief and supplied references. The numbered floor plan carries the program arrangement.

An office that belongs to the whole space

03 / THE OFFICE

SECTION 11



Black ribbed finishes, bright green accents, warm display shelves and a leather lounge carry the reference theme into the office. A proposed internal window connects it visually to the training floor.

AI-assisted concept from your brief and supplied references. The numbered floor plan carries the program arrangement.

RAMPAGE JACKSON / WAREHOUSE CONCEPT

Train. Gather. Watch. Create.

5281 BUSINESS DR, HUNTINGTON BEACH / PROPOSED FIT-OUT / DRAFT 02 / NOT TO SCALE

GROUND FLOOR / 12 USER-DIRECTED SECTIONS

BACK WALL: CONTAINERS BELOW / VIEWING ABOVE

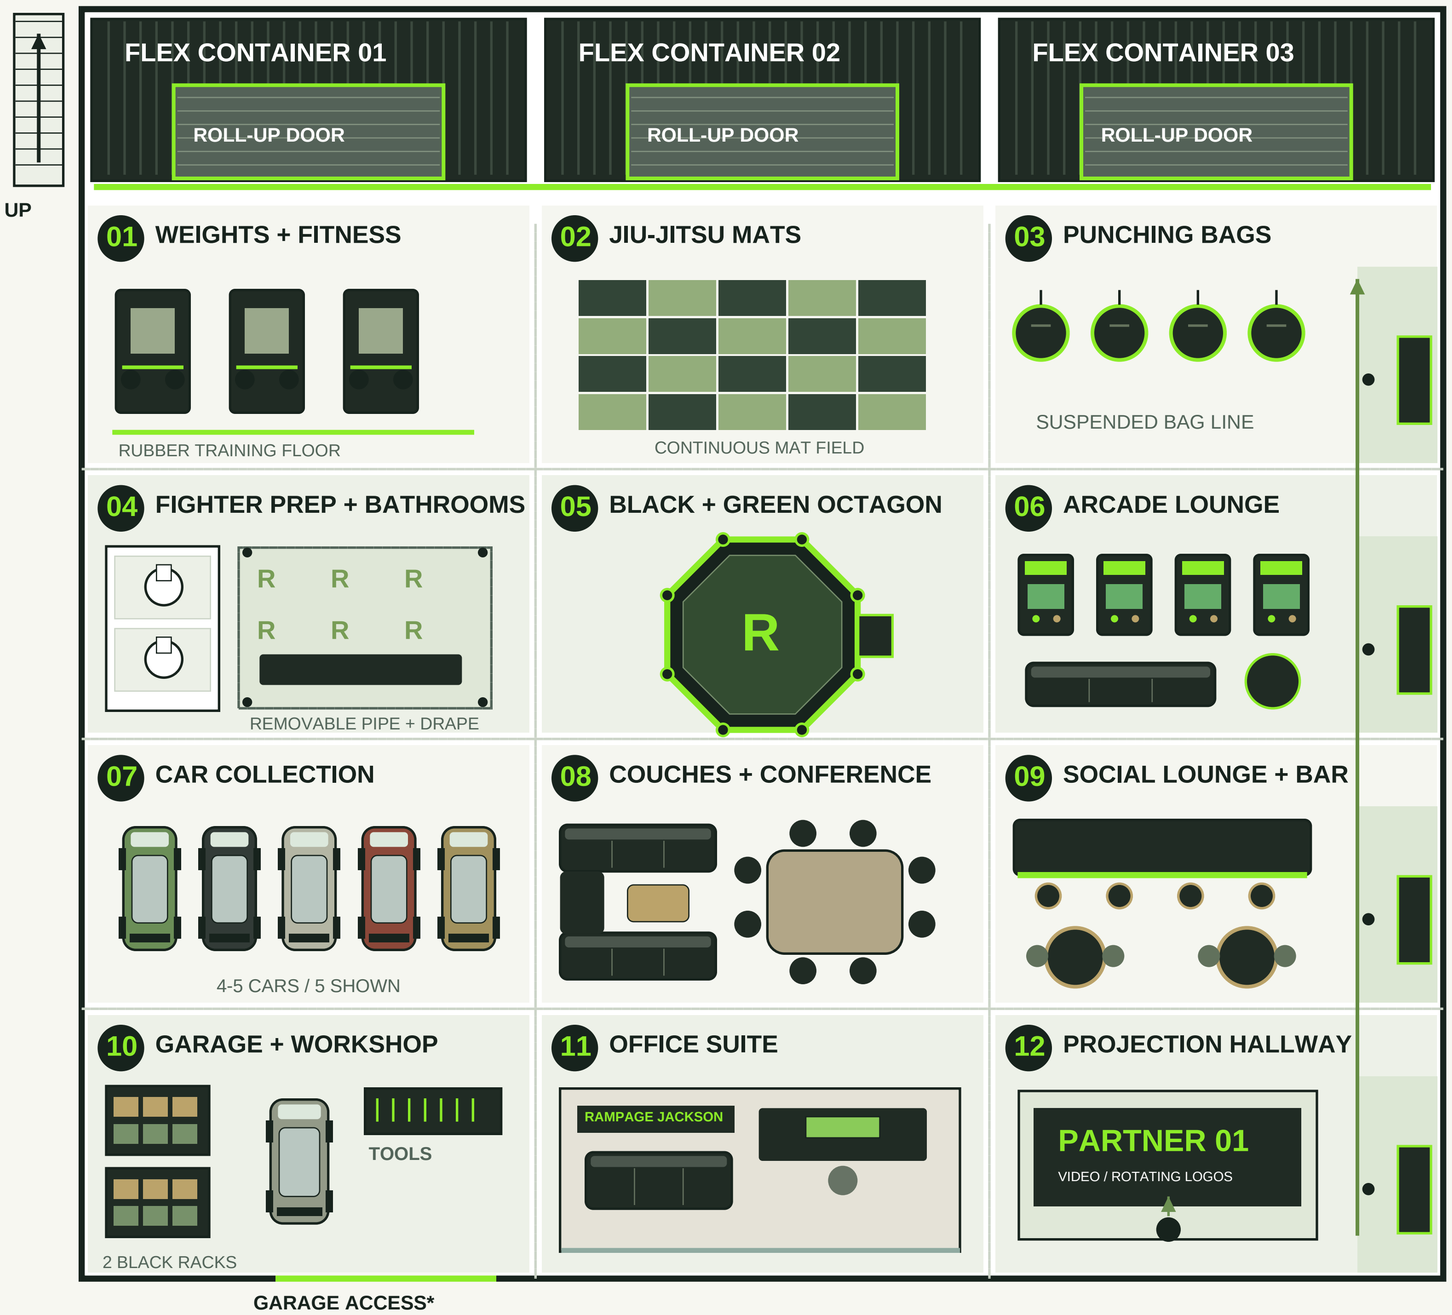

ONE CONTINUOUS VIEWING DECK

SECOND LEVEL / ABOVE THE CONTAINER ROW

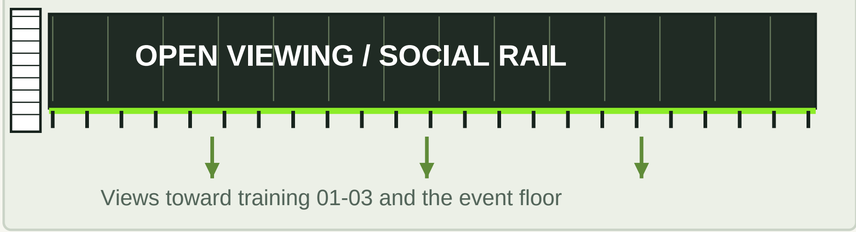

THE CONCEPT AT A GLANCE

01 Weights + fitness
02 Jiu-jitsu mats
03 Punching bags
04 Bathrooms + fighter prep
05 Black + green octagon
06 Arcade lounge
07 4-5 collection cars
08 Large couches + conference
09 Social lounge + bar*
10 Garage, tools + black racks
11 Black + green office
12 Projection hallway + partners

MATERIAL + LIGHTING DIRECTION

Black containers and furniture, bright green detailing, polished concrete, exposed timber and yellow structural columns.

Bright white overhead light plus warm wall accents. Green LEDs frame the facility and display areas.

BLACK GREEN WARM ACCENTS CONCRETE

* Draft assumptions: 09 is the bar (the brief repeated 07). Garage access by 10 is provisional. Two racks are shown; the requested approx. 30 ft width needs clarification.

CONCEPT ONLY / NOT TO SCALE. Published 16 ft clearance does not establish viewing-deck headroom or structural fit. Suite dimensions and circulation remain unverified.

TWELVE SECTIONS / DESIGN PROGRAM

The brief, corner by corner.

User-directed concept. Reference palette: black, bright green, warm accents and a well-lit industrial shell.

01 / WEIGHTS + FITNESS

Workout equipment; black rubber training floor; flexible roll-up container bay behind; viewing deck above.

02 / JIU-JITSU MATS

Continuous mats; open sightlines; flexible roll-up container bay behind; viewing deck above.

03 / PUNCHING BAGS

Hanging bags and training clearance; flexible roll-up container bay behind; viewing deck above.

04 / FIGHTER PREP + BATHROOMS

Removable pipe-and-drape enclosure with step-and-repeat panels; prep benches; bathroom layout to verify.

05 / BLACK + GREEN OCTAGON

An actual octagonal black cage, green trim and entry steps; central event sightlines.

06 / ARCADE LOUNGE

Arcade cabinets, small sofas and warm display lighting.

07 / CAR COLLECTION

Four to five cars, polished floor and organized display spacing.

08 / COUCHES + CONFERENCE

Oversized couches, coffee tables and an open conference table.

09 / SOCIAL LOUNGE + BAR

Stand-up tables, bar counter, seating and green underlighting.

10 / GARAGE + WORKSHOP

Two black racks, cars, workbench and tools; rack-width and garage-door orientation are provisional.

11 / OFFICE SUITE

Black desk and shelving, leather lounge, green LED accents, warm shelves and supplied Rampage Jackson theme.

12 / PROJECTION HALLWAY

Projectors, display surfaces, generic rotating partner-logo placeholders and video playback; full-length route.

SHARED BACK-WALL FEATURE

Three black container bays with independent roll-ups and a continuous viewing deck above. Office, storage or bar uses remain flexible. The exact container configuration, stair placement and deck fit need measured design development.